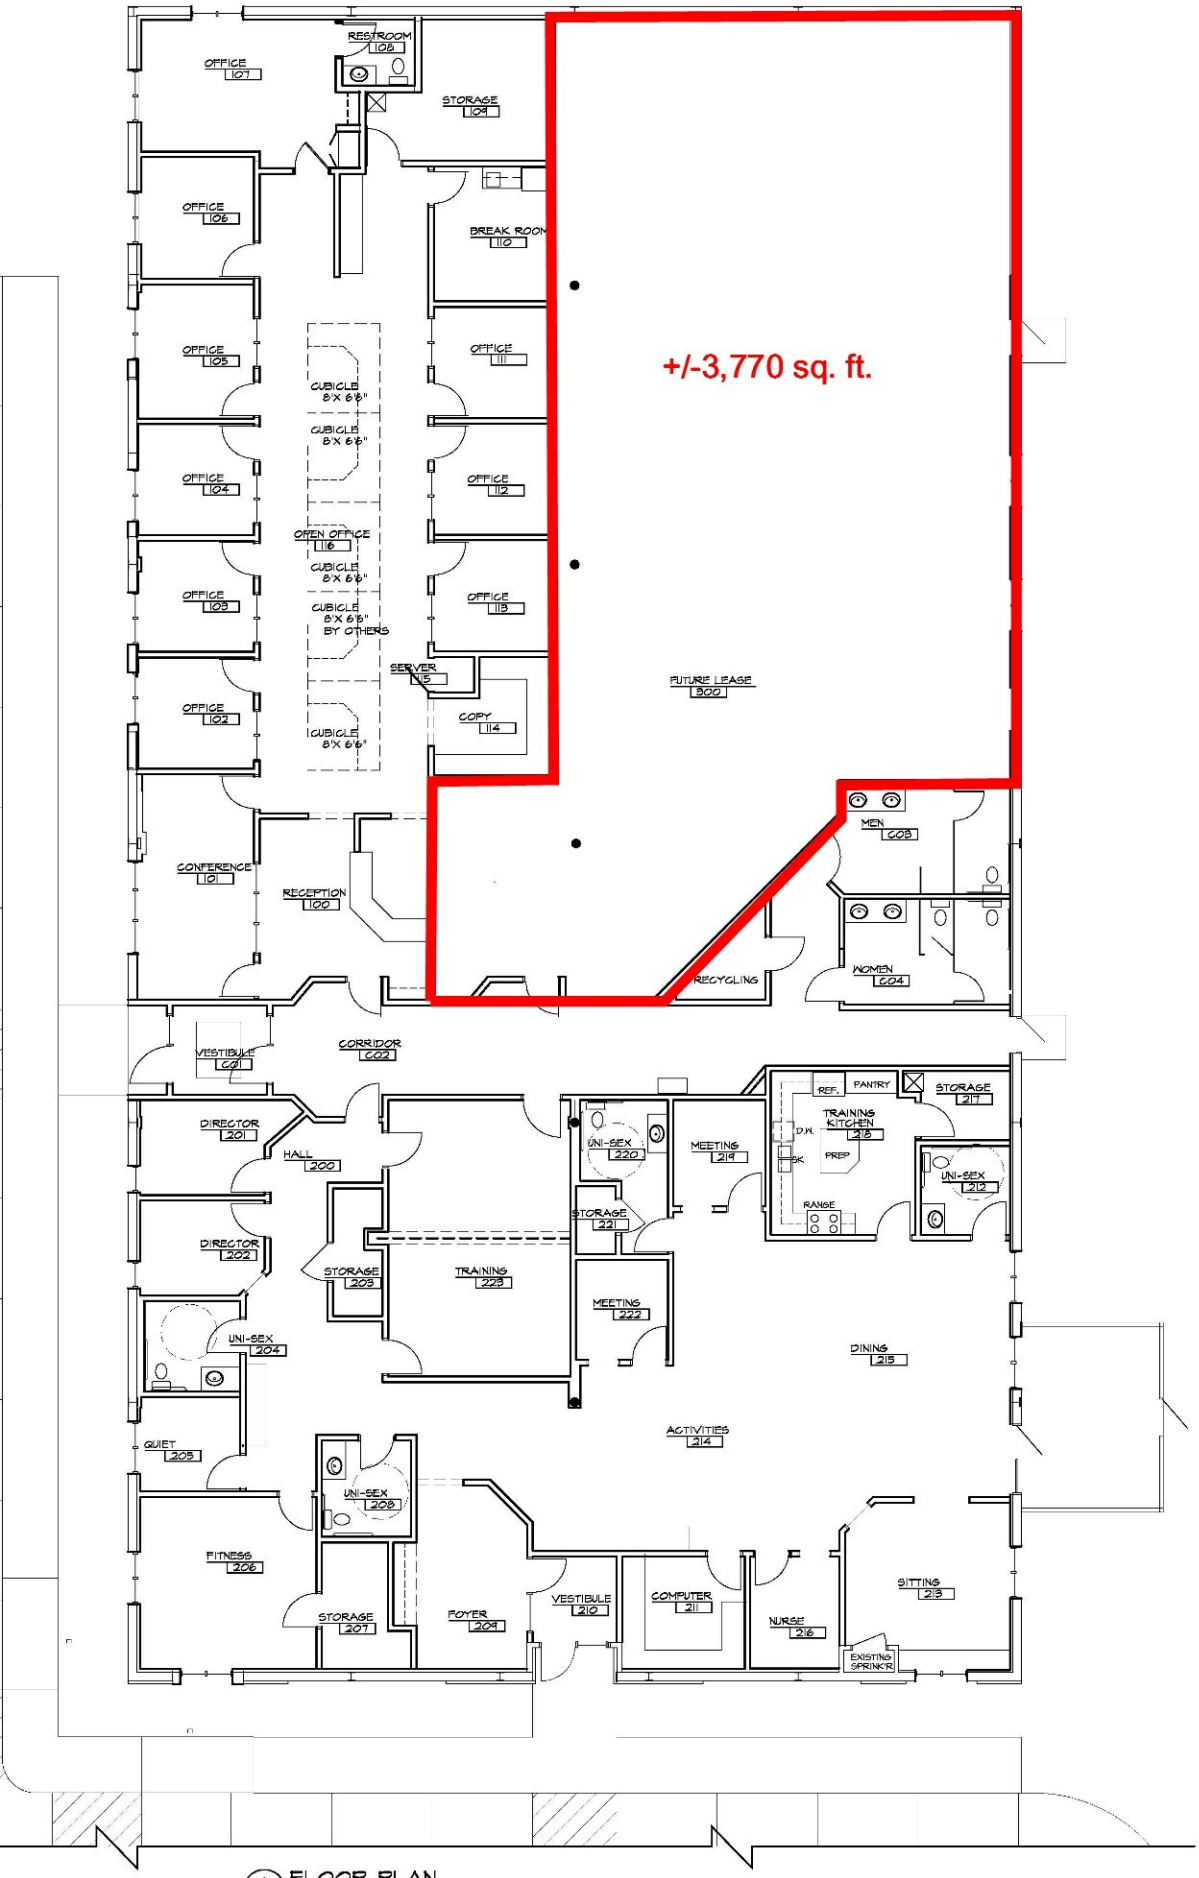

1 A2 FLOOR PLAN

bop architects LLP
3 W. Wes. Superior St., Suite 201, Duluth, MN 55802
architecture • planning • interior design
Tel: (218) 728-4293 Fax: (218) 728-5361

SHEET TITLE

RENOVATION FOR:
At Home Living Facilities
4402 HAINES ROAD DULUTH, MN

RELEASE DATE: 2-15-2010
REVISIONS: 3-2-2010

PROJECT NO.
DRAWN BY:
CHECKED BY:

SET NO.

SHEET NO.
A2
OF