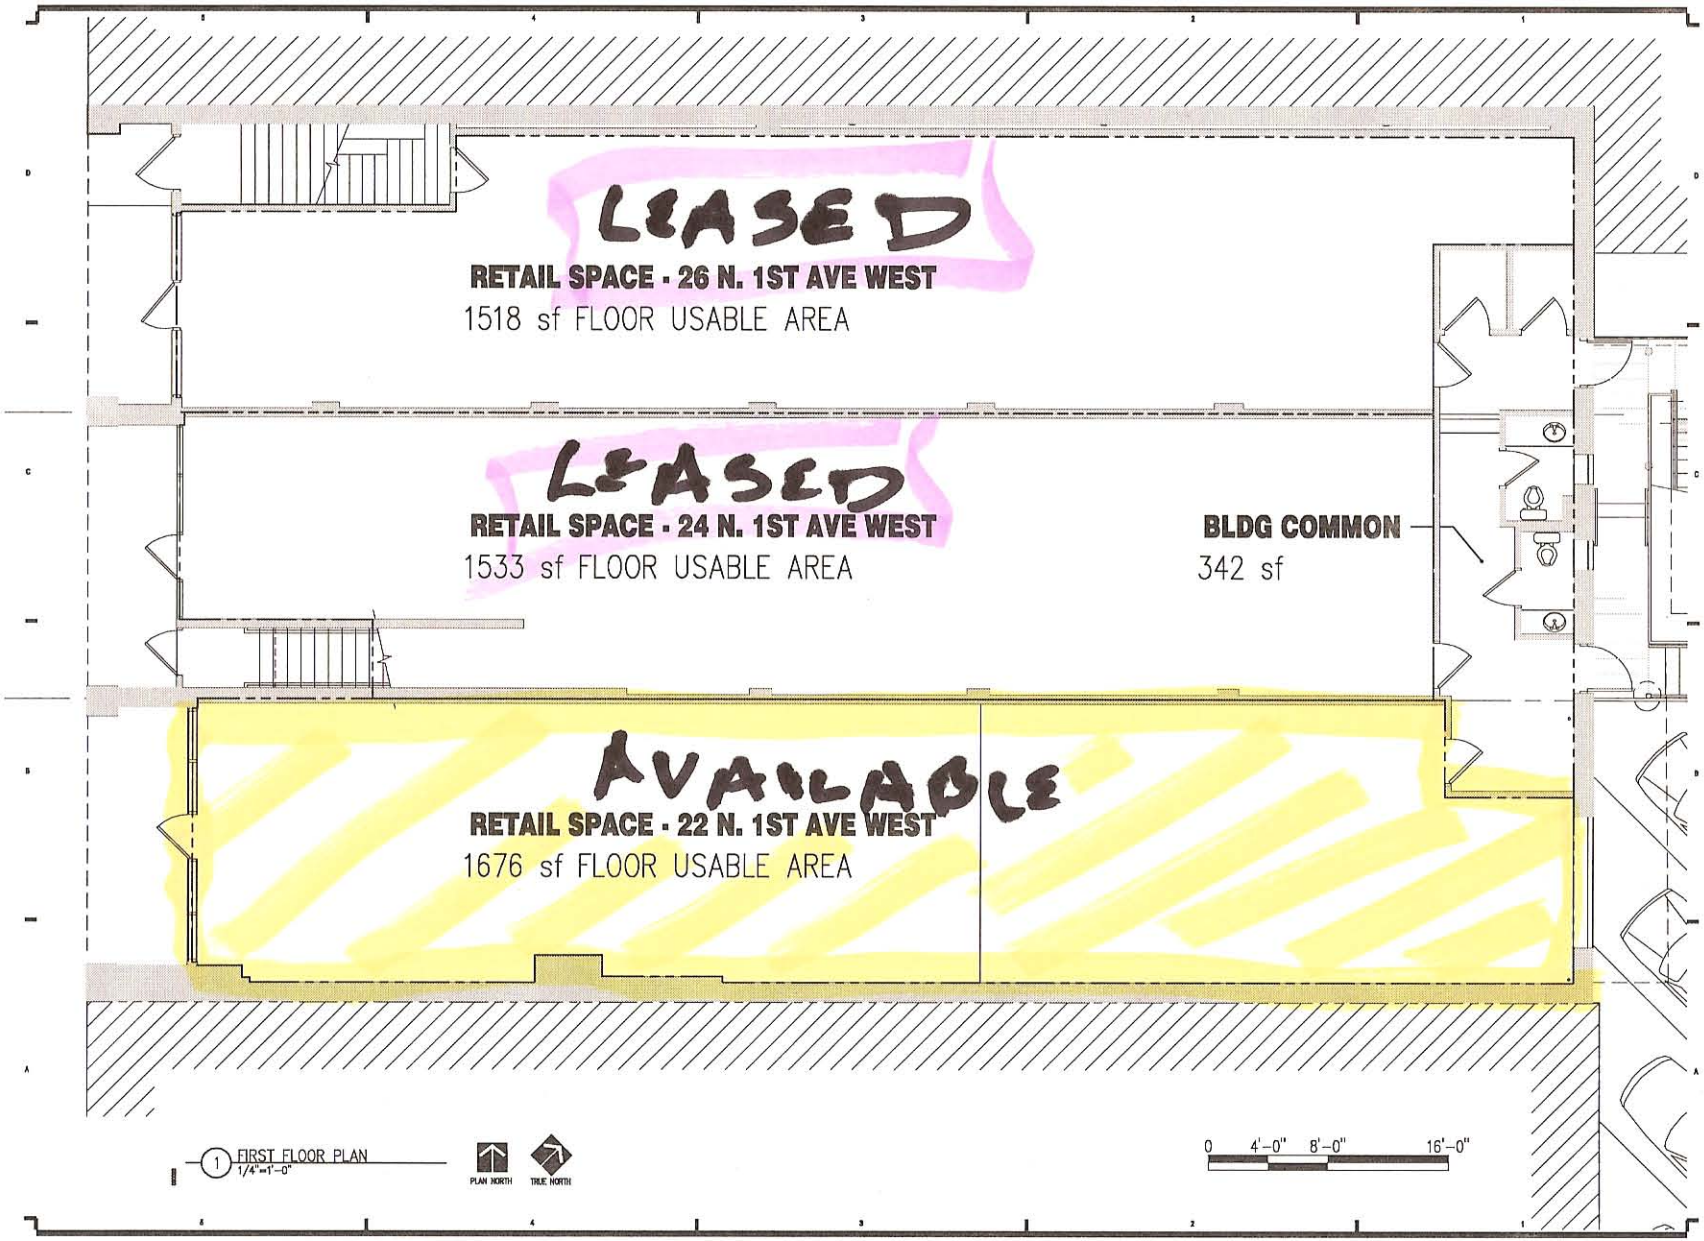

21 W. Superior Street
Suite 500
Duluth, MN 55802
TEL 218/727-8446
FAX 218/727-8456
http://www.LHBcorp.com
DULUTH ▫ MINNEAPOLIS

NO	DATE	REVISION
1	06/22/07	TENANT LEASE AREAS

COPYRIGHT 2006 BY LHB, INC. ALL RIGHTS RESERVED.

PROJECT NAME:
DARO BUILDING,
Retail Lease Areas
First Floor
22-28 W. 1ST AVENUE, DULUTH, MN

DRAWING TITLE:
FIRST FLOOR PLAN

FILE: Q:\06PROJ\060020\DWGS\First Floor Retail.dwg
DRAWN BY: MCP
CHECKED BY: MCP
PROJ. NO: 060020
DRAWING NO: A2.01